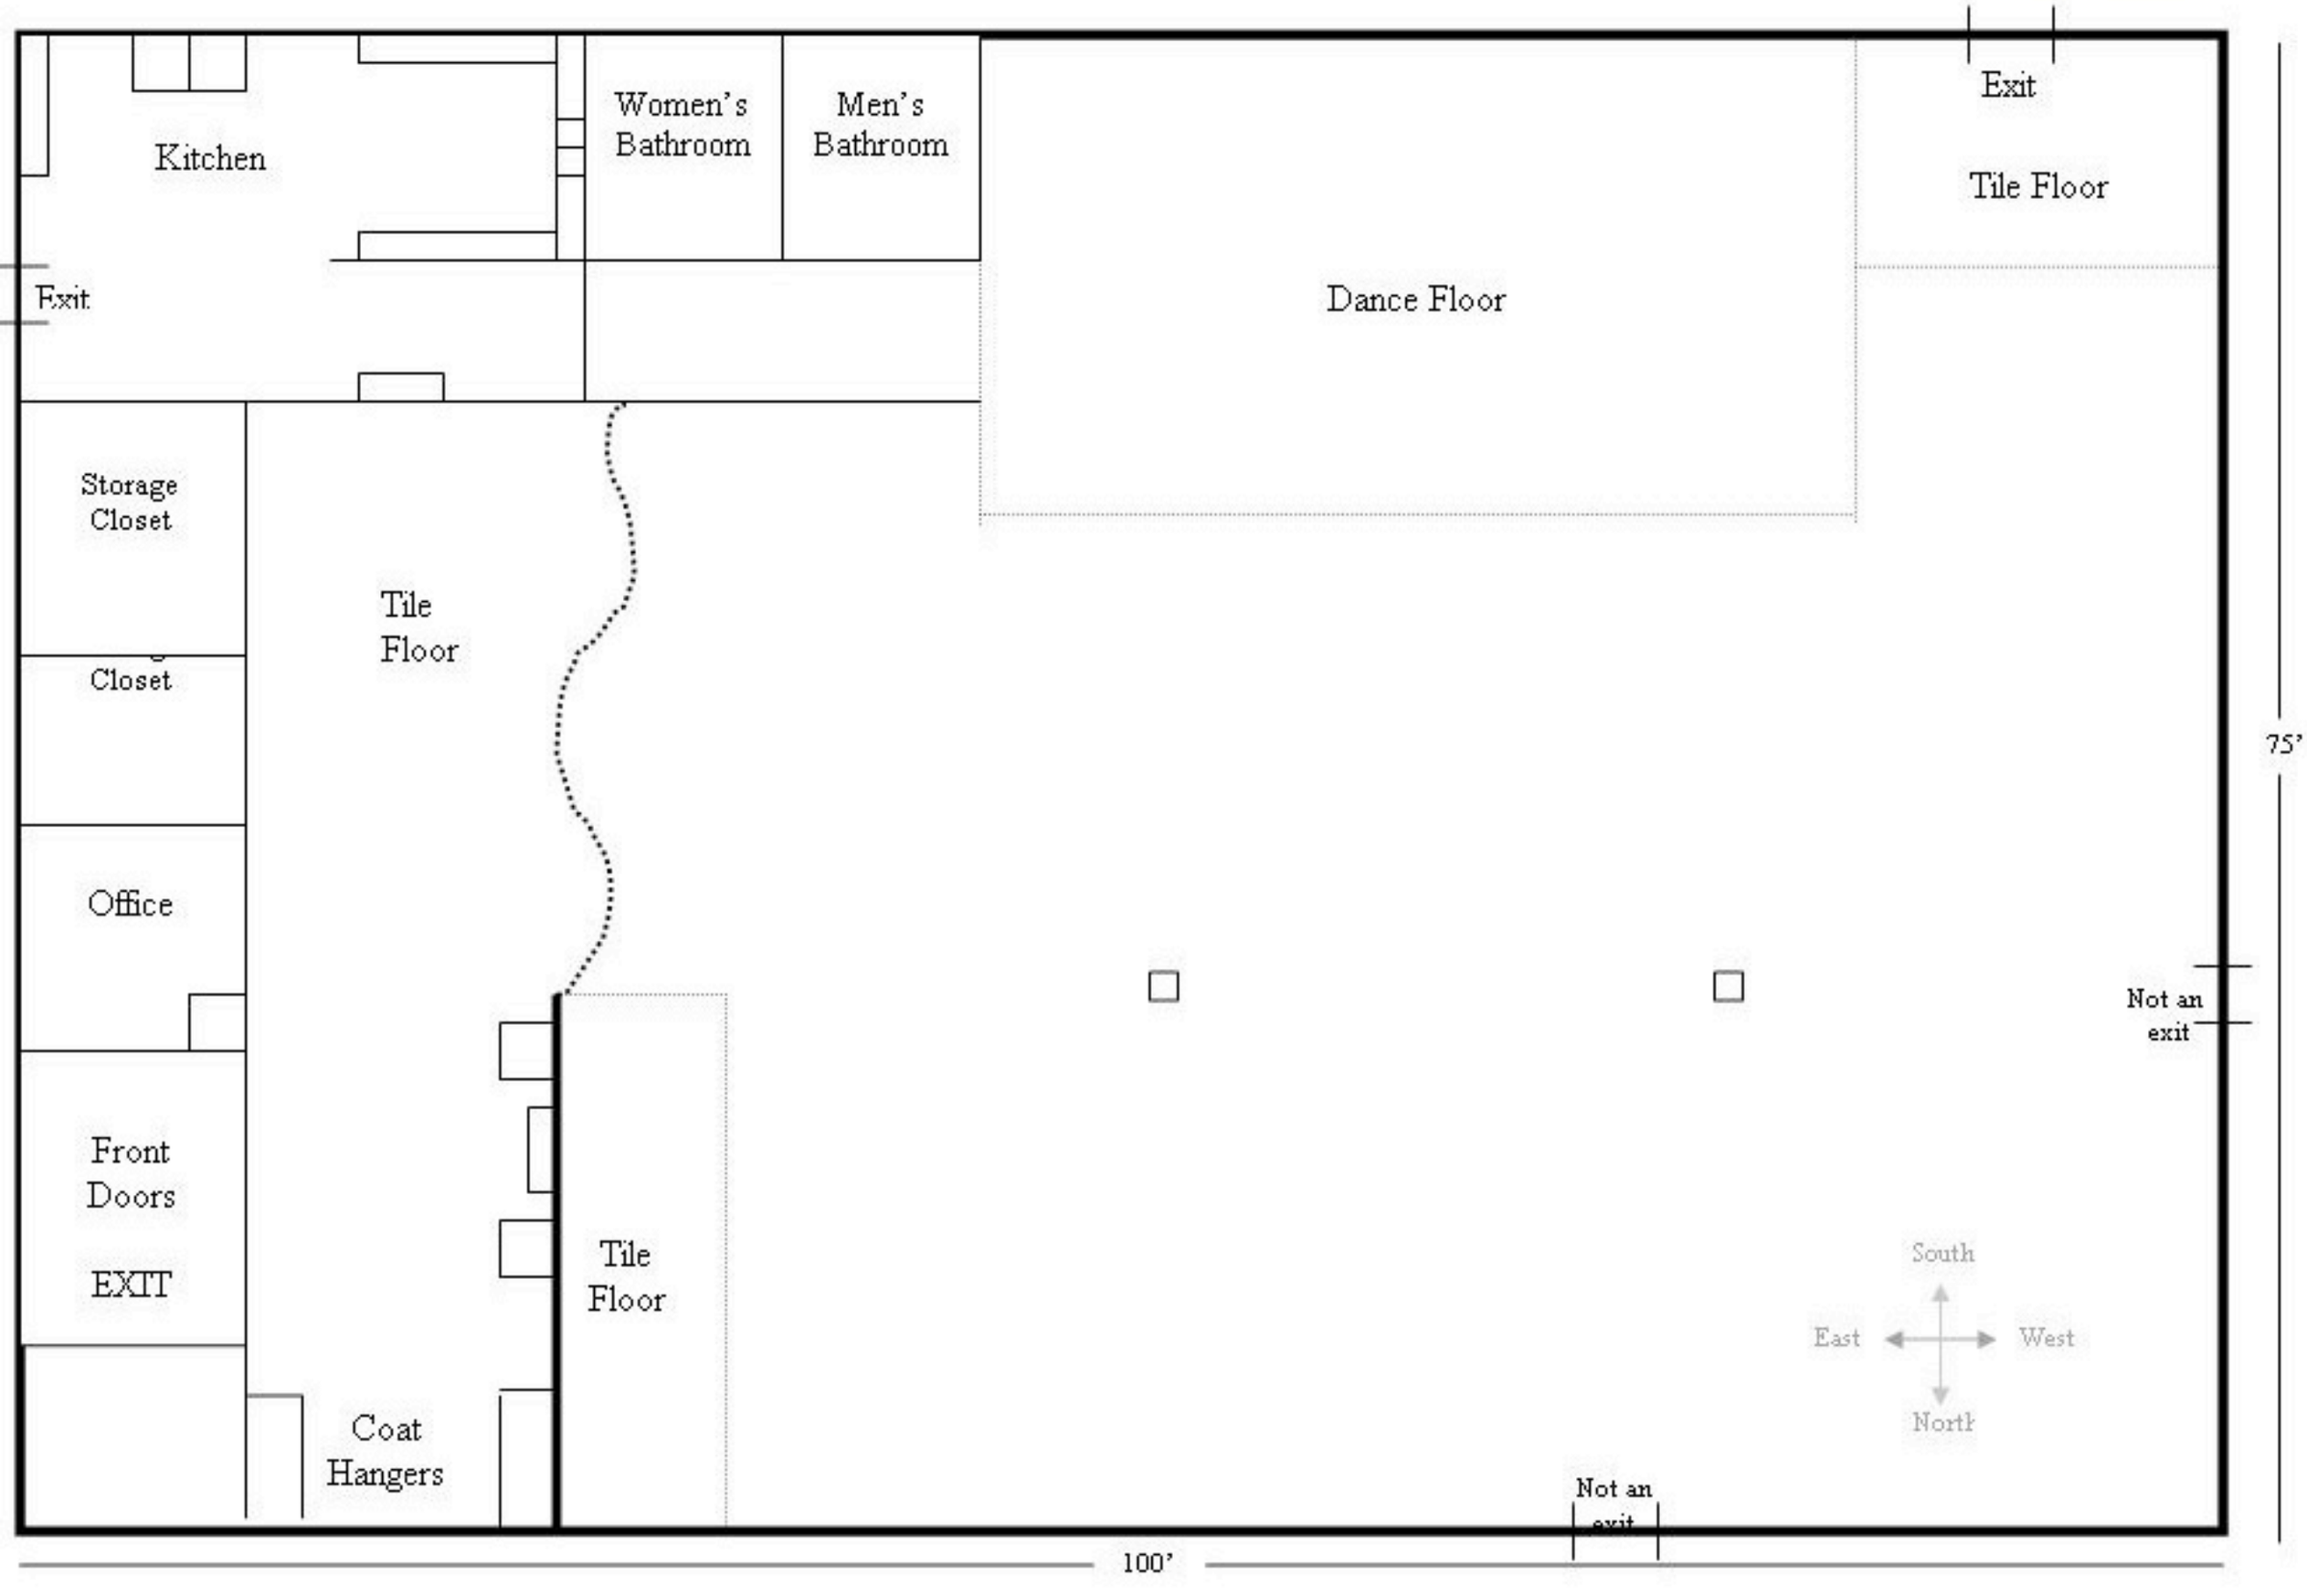
Kitchen
Women's Bathroom
Men's Bathroom
Exit
Tile Floor
Exit
Dance Floor
Storage Closet
Tile Floor
Closet
Office
Front Doors
EXIT
Tile Floor
Coat Hangers
Not an exit
South
East
West
North
Not an exit
75'
100'